
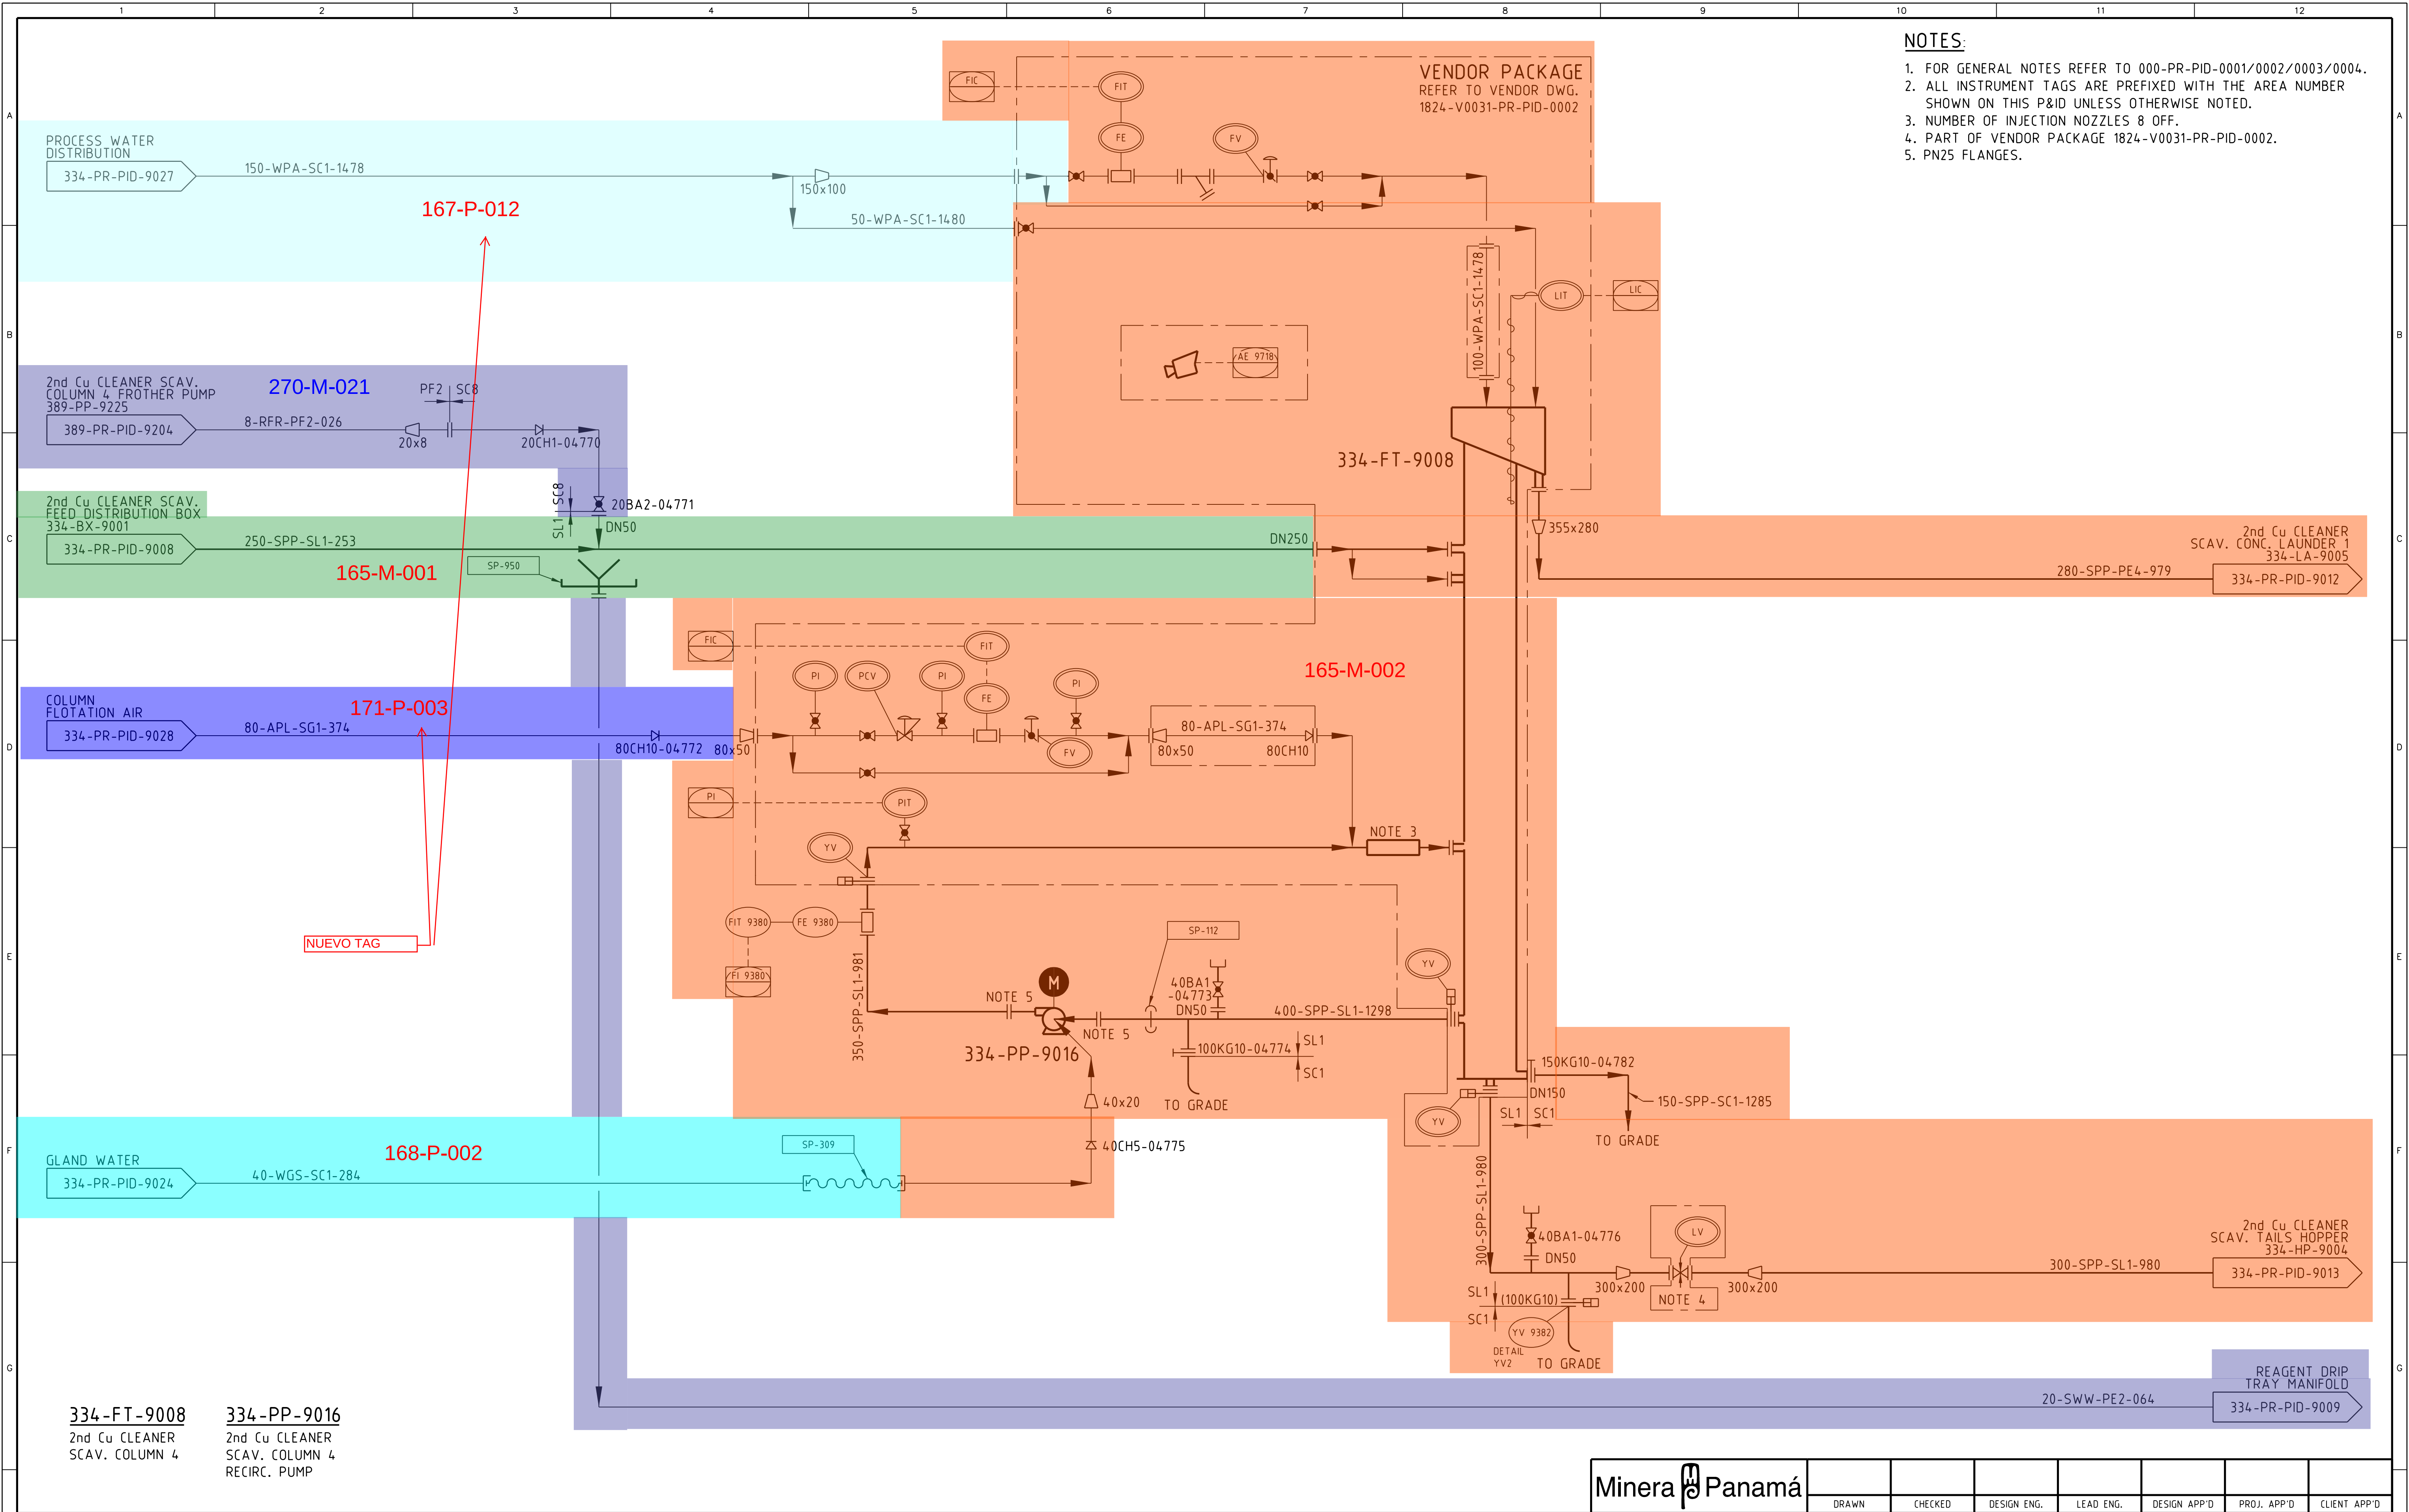


 

- NOTES:**
- 1. FOR GENERAL NOTES REFER TO 000-PR-PID-0001/0002/0003/0004.
 - 2. ALL INSTRUMENT TAGS ARE PREFIXED WITH THE AREA NUMBER SHOWN ON THIS P&ID UNLESS OTHERWISE NOTED.
 - 3. NUMBER OF INJECTION NOZZLES 8 OFF.
 - 4. PART OF VENDOR PACKAGE 1824-V0031-PR-PID-0002.
 - 5. PN25 FLANGES.

										CLIENT MPSA				 FIRST QUANTUM MINERALS LTD.		DRAWING TITLE COPPER COLUMN FLOTATION 2nd Cu CLEANER SCAV. COLUMN 1 PIPING & INSTRUMENTATION DIAGRAM	
										PROJECT MINA DE COBRE PANAMA	
										 Lycopodium Lycopodium Minerals Pty Ltd ABN: 34 055 880 209 Level 5, 1 Adelaide Terrace, East Perth, Western Australia 6004 T: +61(0) 8 6210 5222 www.lycopodium.com.au				This drawing and its contents are confidential, are subject to return on demand and may not be copied or disclosed to any third party or used directly or indirectly for any other purpose than as determined in writing by Lycopodium Minerals Pty Ltd.				SCALE NTS		JOB No.	DRG No.	REV.	
																		DRAWN CB		DATE 23MAR17		1824	334-PR-PID-9038	0	
DRG No		REFERENCE DRAWINGS								0	19JAN18	ISSUED FOR CONSTRUCTION				DB	NK	DB	SB	BG	LG	</